4305 HAZELL RD.
KELOWNA B.C.

PROJECT INFO:

SUBDIVISION - REZONING

CIVIC ADDRESS:
4305 HAZELL RD, KELOWNA, B.C.

LEGAL ADDRESS:
Plan; 19018 Lot: 10

EXISTING ZONE:
RU1

PROPOSED ZONE:
RU6

LIST OF DRAWINGS:

SHEET INDEX:

1 COVER SHEET / SITE PLAN
2 BACK HOUSE (PLANS)
3 BACK HOUSE (ELEVATIONS)
4 FRONT HOUSE (PLANS)
5 FRONT HOUSE (ELEVATIONS)

SITE PLAN
SCALE: 1/8" = 1'

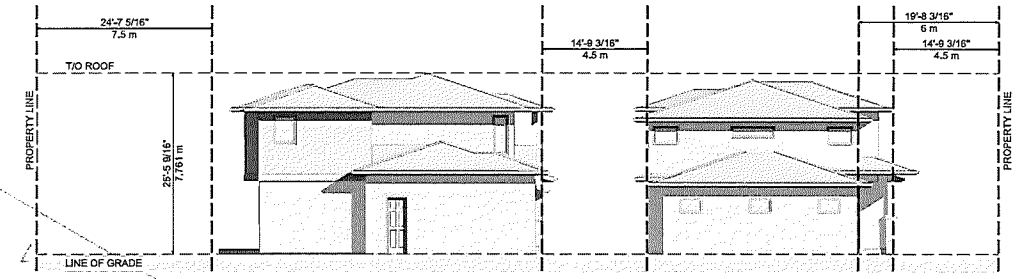

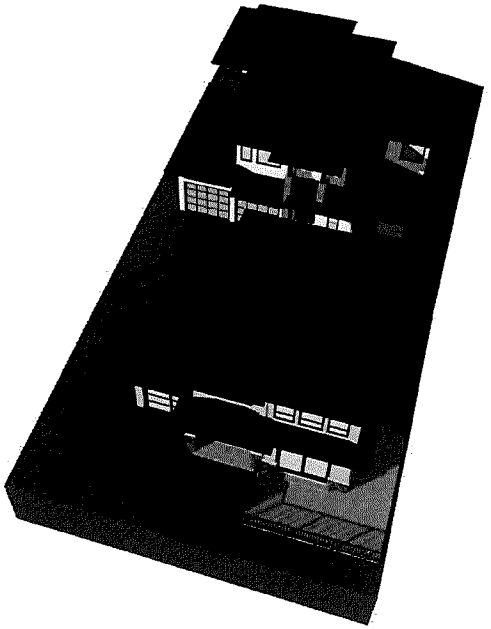

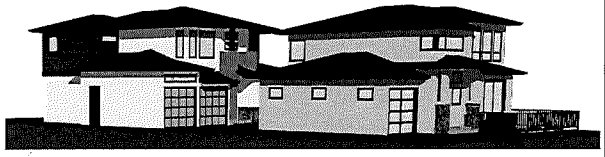

ISABEY INTERIORS
THE INTERIOR OF DESIGN
464 ADAMS ROAD
KELOWNA, B.C.
CONTACT:
MICHELLE WATSON
Design & Project Coordinator
michelle@isabeyinteriors.com
250.507.7888

GENERAL NOTES

1. ALL CONSTRUCTION AND BUILDING TO BE IN ACCORDANCE TO BCBC (2018)
2. CONSTRUCTION TO CONFORM ACC IN ACCORDANCE TO ALL LOCAL BYLAWS.
3. DRAWINGS ARE NOT TO BE SCALED.
4. CONTRACTOR TO REVIEW ALL DRAWINGS AND REPORT ANY DISCREPANCIES AND ERRORS PRIOR TO CONSTRUCTION.
5. PRIOR TO PROCEEDING WITH CONSTRUCTION THE OWNER/BUILDER IS TO VERIFY ALL REQUIRED INSURANCES AND WORKSAFE BC CONFORMANCE ARE IN PLACE PRIOR TO COMMENCEMENT OF CONSTRUCTION. AS WELL AS LICENSED AND BONDED PROFESSIONALS MUST VERIFY ALL INFORMATION, DIMENSIONS, SPECIFICATIONS OF THIS PLAN PRIOR TO CONSTRUCTION.
6. EVERY EFFORT HAS BEEN MADE TO PROVIDE COMPLETE AND ACCURATE DRAWINGS. ALL COMPUTER AIDED DRAFTING IS PREPARED BY CERTIFIED DRAFTING TECHNICIANS. ALTHOUGH WE CANNOT ELIMINATE THE POSSIBILITY OF HUMAN ERROR, THEREFORE, DRAFTING TECHNICIANS ARE NOT LIABLE FOR ANY ERRORS OR OMISSIONS.
7. ALL DIMENSIONS TO WALL CENTERLINES AND EXTERIOR OF SHEATHING.

REVISIONS

NO.	DATE	DESCRIPTION

PROJECT TITLE
4305 HAZELL RD. KELOWNA

TITLE
SITE PLAN

SCALE
1/4" = 1'-0"

DRAWN	REVIEW
B.Z.	M.W.

DATE
AUG-05-2021

PROJECT NUMBER	DRAWING NUMBER
115-01	1.3

SHEET
1 OF 5