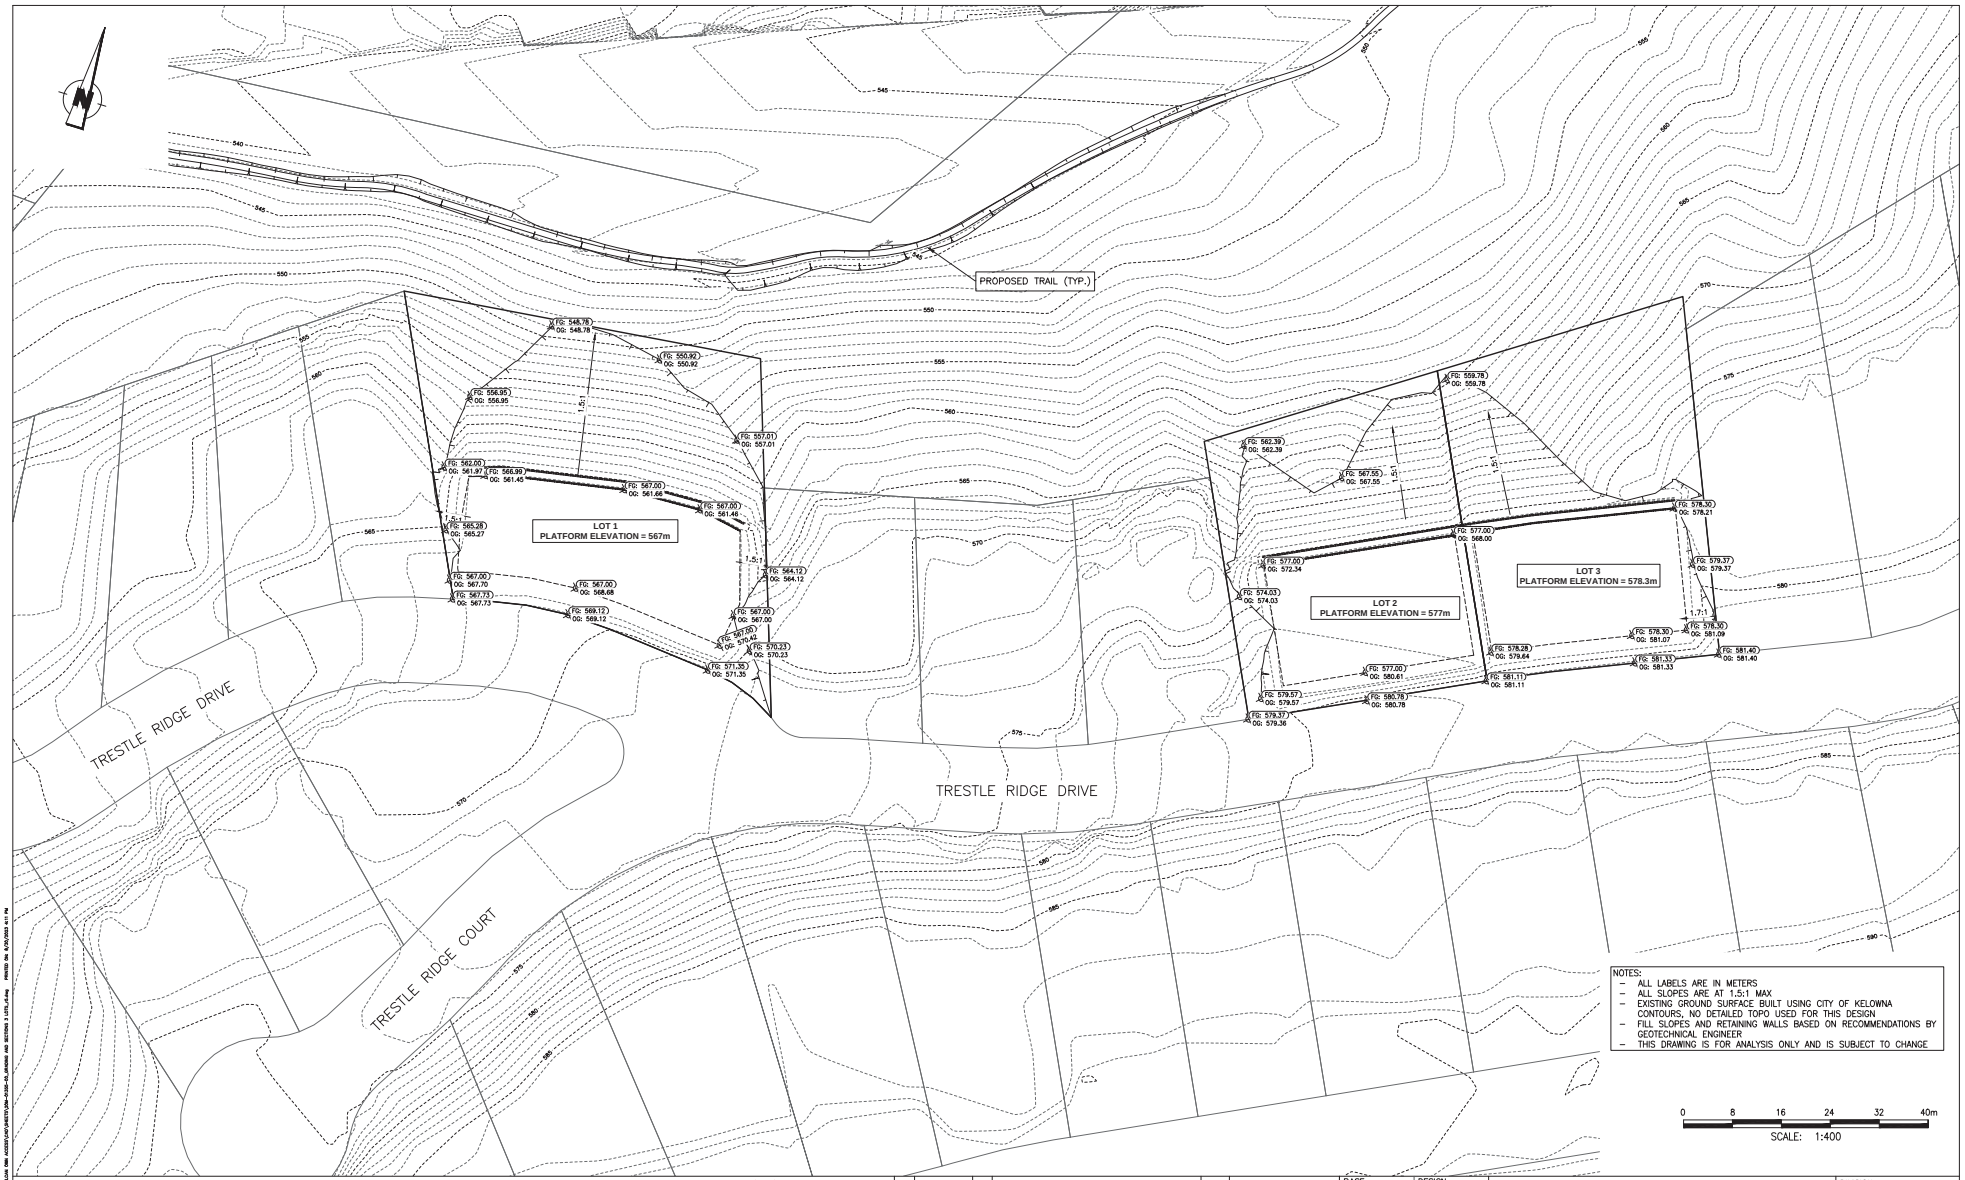

NOTES:
- ALL LABELS ARE IN METERS
- ALL SLOPES ARE AT 1.5:1 MAX.
- EXISTING GROUND SURFACE BUILT USING CITY OF KELOWNA CONTOURS, NO DETAILED TOPO USED FOR THIS DESIGN
- FILL SLOPES AND RETAINING WALLS BASED ON RECOMMENDATIONS BY GEOTECHNICAL ENGINEER
- THIS DRAWING IS FOR ANALYSIS ONLY AND IS SUBJECT TO CHANGE

LEGEND

TOP OF SLOPE

BOTTOM OF SLOPE

wsp
700 - 1631 DICKSON AVENUE
KELOWNA, BC
CANADA V1Y 0B5
PHONE: 250-980-5500
WWW.WSP.COM

20M-01355-00

NO.	YYYY/MM/DD	BY	REVISION	CH'KD
1	2023/08/31	HH	ISSUED FOR PLR	KK

BASE	HDH
DESIGN	HDH
APPROVED	KK
DATE	2021/07/01
SCALE	HORIZ. 1:400 VERT.

SCALE NOT ACCURATE OVER LONG DISTANCES

THE CITY OF KELOWNA
DESIGN AND CONSTRUCTION

CALCAN CLUSTER SITE
GRADING PLAN

DIVISION: INFRASTRUCTURE

DRAWING NO. C101

REV NO. 1