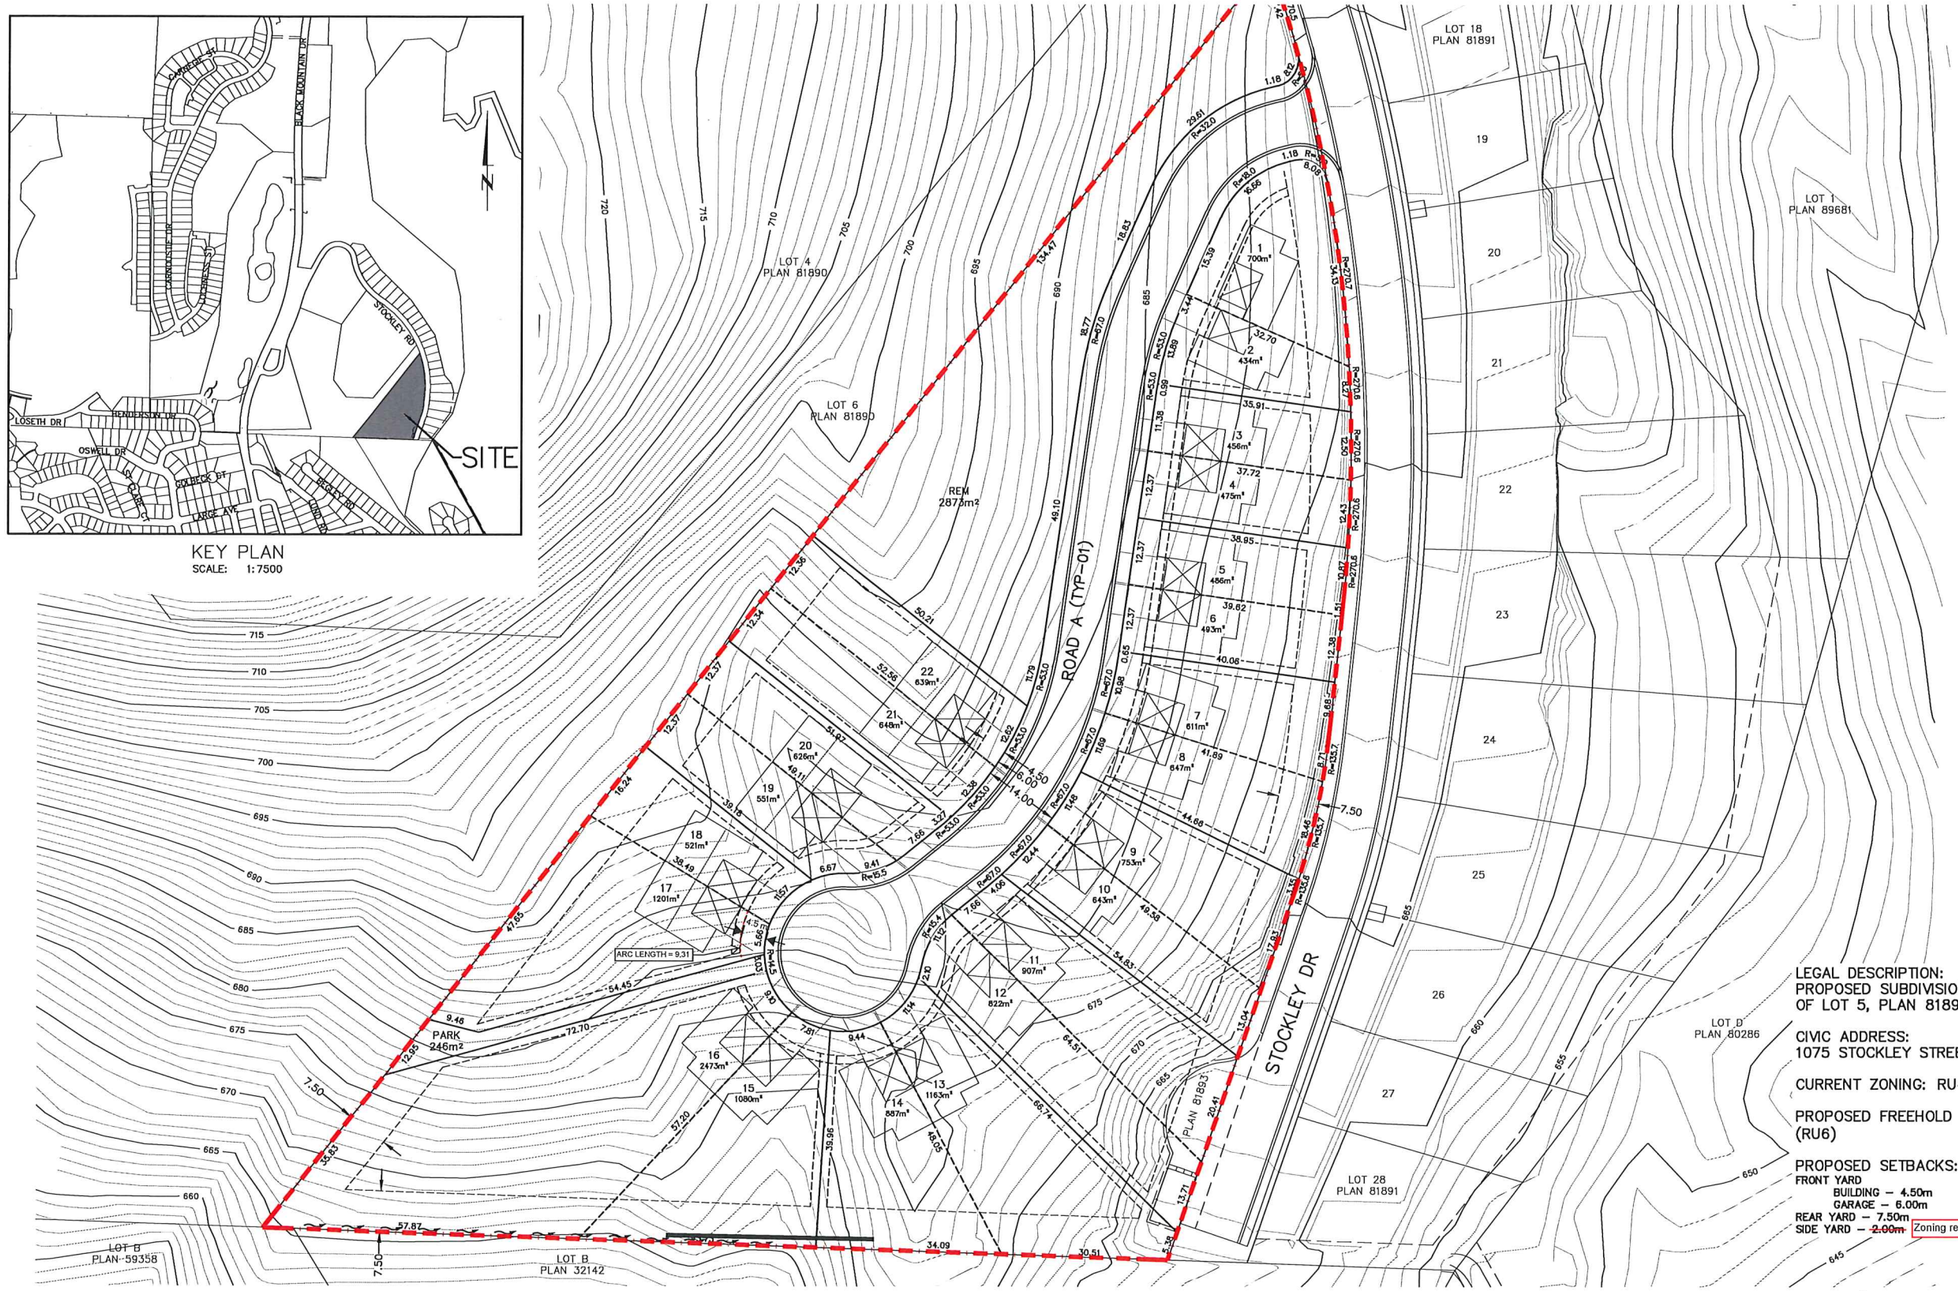

LEGAL DESCRIPTION:
PROPOSED SUBDIVISION OF PART OF LOT 5, PLAN 81890 O.D.Y.D.

CIVIC ADDRESS:
1075 STOCKLEY STREET

CURRENT ZONING: RU4

PROPOSED FREEHOLD STRATA LOTS (RU6)

PROPOSED SETBACKS:
FRONT YARD
BUILDING – 4.50m
GARAGE – 6.00m
REAR YARD – 7.50m
SIDE YARD – ~~2.00m~~ Zoning requires 2.0m

CITY FILE # TBD

CTQ PHONE: 250-979-1221

03090-30

No.	YY.MM.DD	By	Issued	Chkd	No.	YY.MM.DD	By	Revision	Chkd
1	19.02.25	ST	FOR PRELIMINARY LAYOUT REVIEW	IG					

Drawn: SH
Design: ST
Approved:
Date: JULY 2018
Scale: 1:500

THE CITY OF KELOWNA
ENGINEERING DEPARTMENT

BLUESKY AT BLACK MOUNTAIN
LOT 5 MF – PHASE 2A
PRELIMINARY LAYOUT REVIEW

Division: MUNICIPAL

Drawing No.: PLR-01

Rev No.: 0

L:\General Data\Projects\03090-30-WELCOR-LOT 5 MF SITE\4-CAD\DESIGN-SET\PLR\03090-30 - PLR PLAN.dwg March 5, 2019 Haruka Kagami