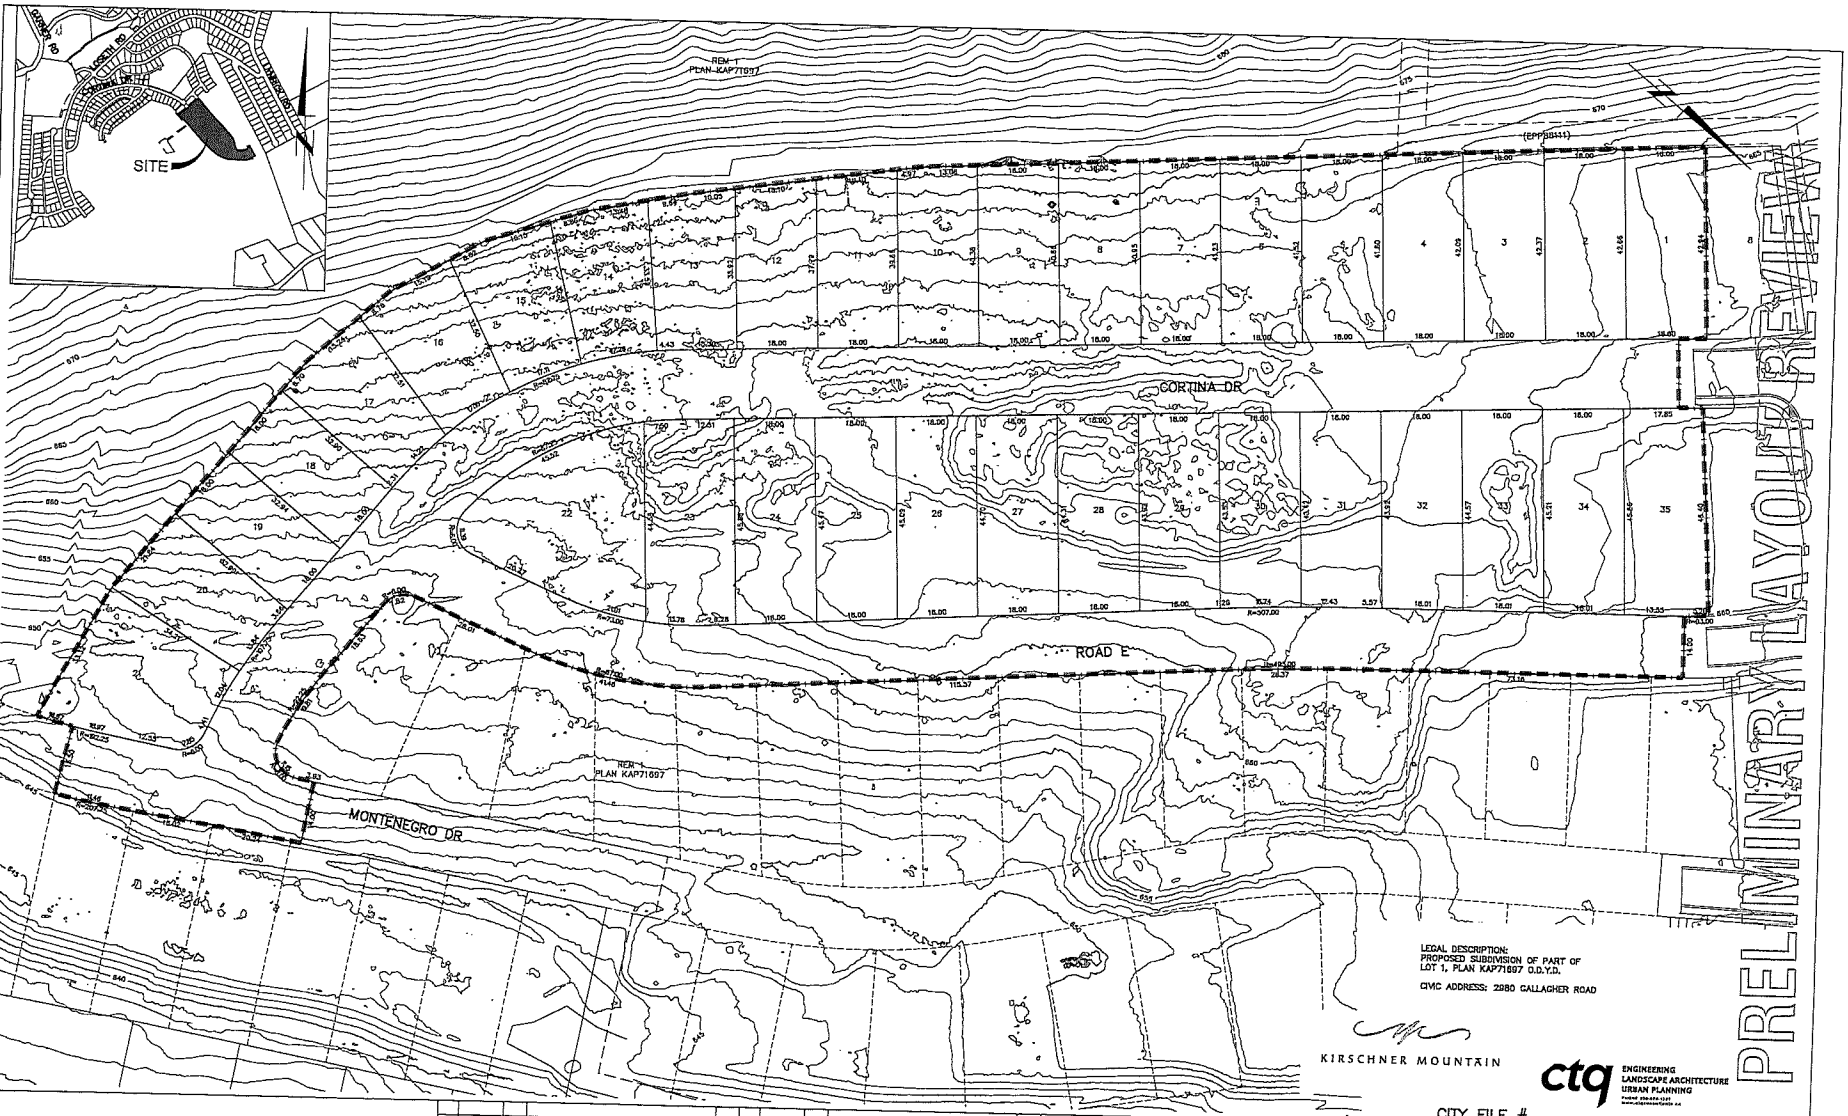

LEGAL DESCRIPTION:
PROPOSED SUBDIVISION OF PART OF
LOT 1, PLAN KAP71697 O.D.Y.D.

CIVIC ADDRESS: 2980 GALLAGHER ROAD

ctq ENGINEERING LANDSCAPE ARCHITECTURE URBAN PLANNING

CITY FILE # ----

14087-60

No.	YY.MM.DD	By	Issued	Chkd	No.	YY.MM.DD	By	Revision	Chkd

City of Kelowna

Drawn	TF
Design	TF/DC
Approved	
Date	JUNE 2022
Scale	

THE CITY OF KELOWNA
ENGINEERING DEPARTMENT

KIRSCHNER MOUNTAIN DEVELOPMENT
PHASE 5B
PRELIMINARY LAYOUT REVIEW

Division: MUNICIPAL

Drawing No.: PLR-221

Rev No.: 0