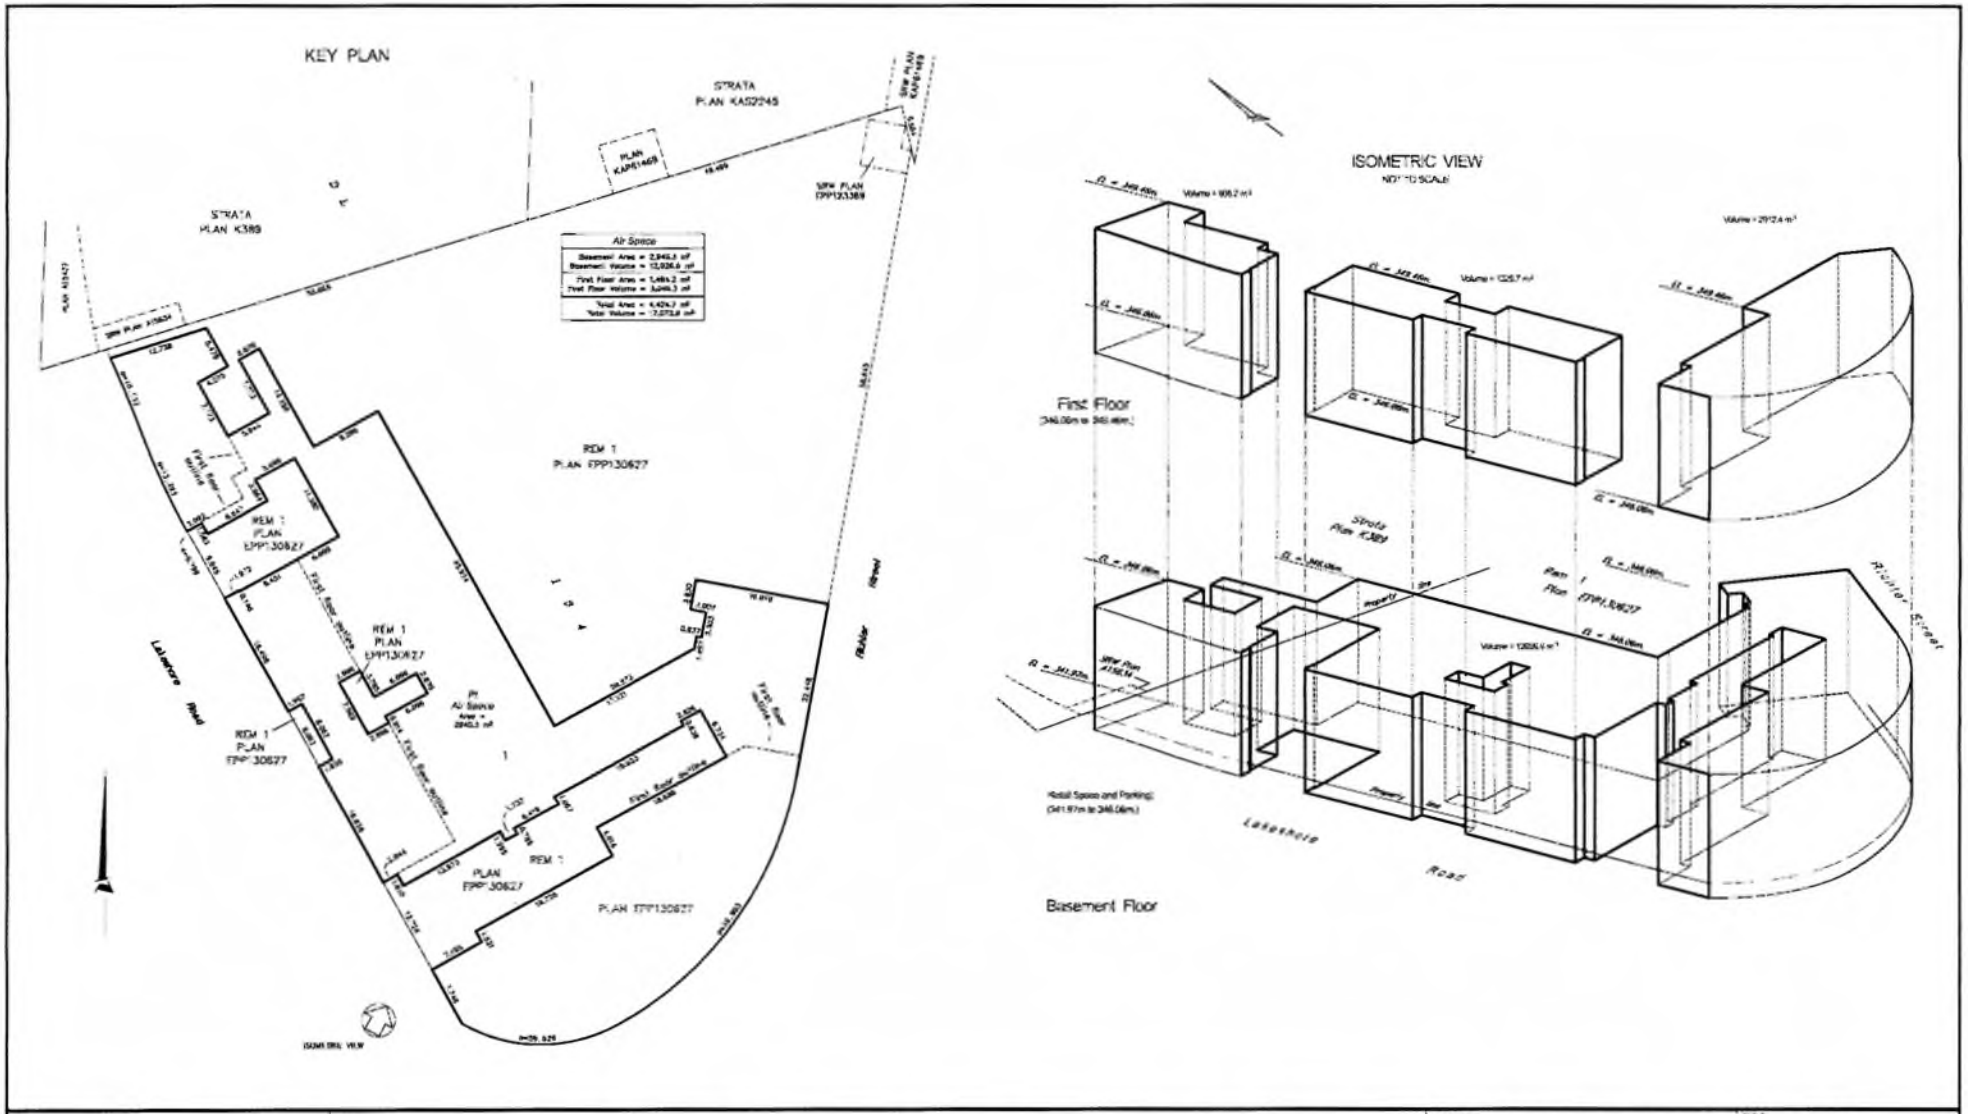

LEGEND

Elevations are geodetic and are derived from DGS observations.

Air Space boundaries subject to change due to design and/or final survey.

Legal boundaries shown are based on Plan EPP130627 which is not yet registered at the Land Title Office.

TITLE:

SKETCH PLAN SHOWING PROPOSED AIR SPACE SUBDIVISION OF PARTS OF LOT 1, DISTRICT LOT 134, OSOYOOS DIVISION YALE DISTRICT, PLAN EPP130627

DRAWN BY: RUNNALLS DENBY
british columbia land surveyors
2834 Lawrence Avenue, Kelowna, B.C. V1Y 6L2
Phone (250)763-7310
Fax (250)763-4613
Email: jeff@rundenby.com

CLIENT: CRESSEY (LAKESHORE) DEVELOPMENT LLP

SCALE: 1:300 (77"x34")

DATE: September 8, 2023

FILE: 15049 Proposed Air Space.DWG

FILE NO: 15049

REV: 3